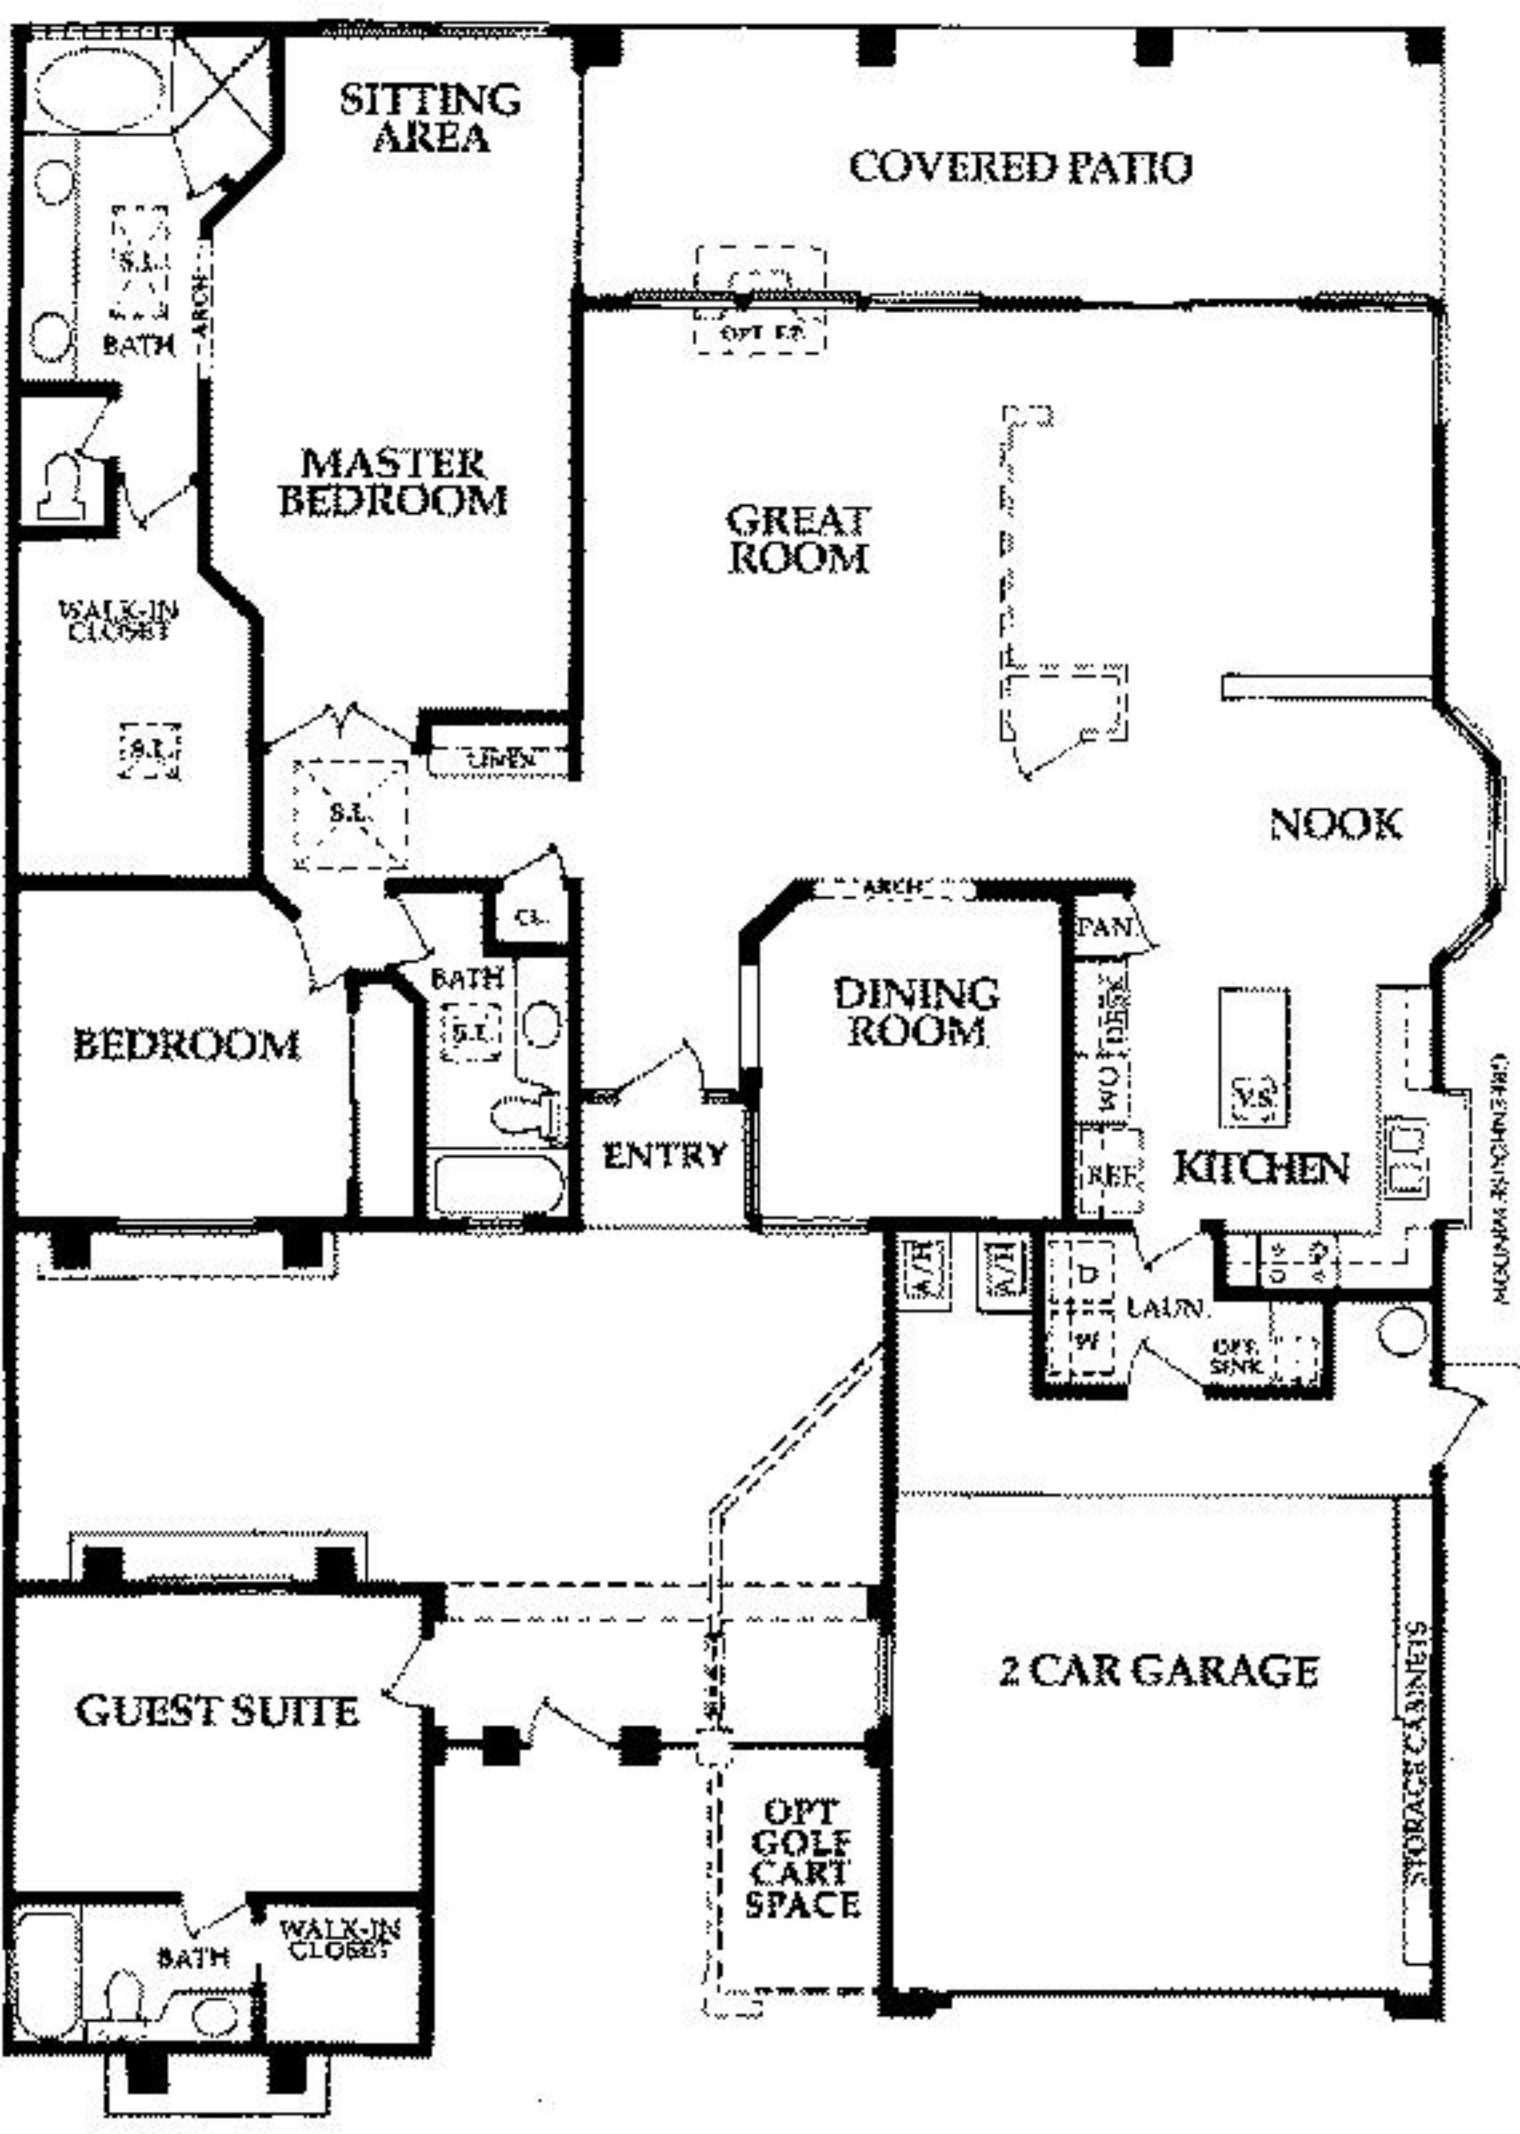
SITTING AREA
COVERED PATIO
S.L.
BATH
ARCH
OPT F.P.
MASTER BEDROOM
GREAT ROOM
WALK-IN CLOSET
S.L.
LINEN
S.L.
NOOK
CL.
ARCH
FAN
BATH
S.L.
DINING ROOM
BEDROOM
WORK
V.S.
ENTRY
REF.
KITCHEN
A/H
A/H
D
W
LAUN.
OPT. SINK
MOUNTAIN BOUCHING
GUEST SUITE
2 CAR GARAGE
STORAGE CABINETS
OPT GOLF CART SPACE
BATH
WALK-IN CLOSET